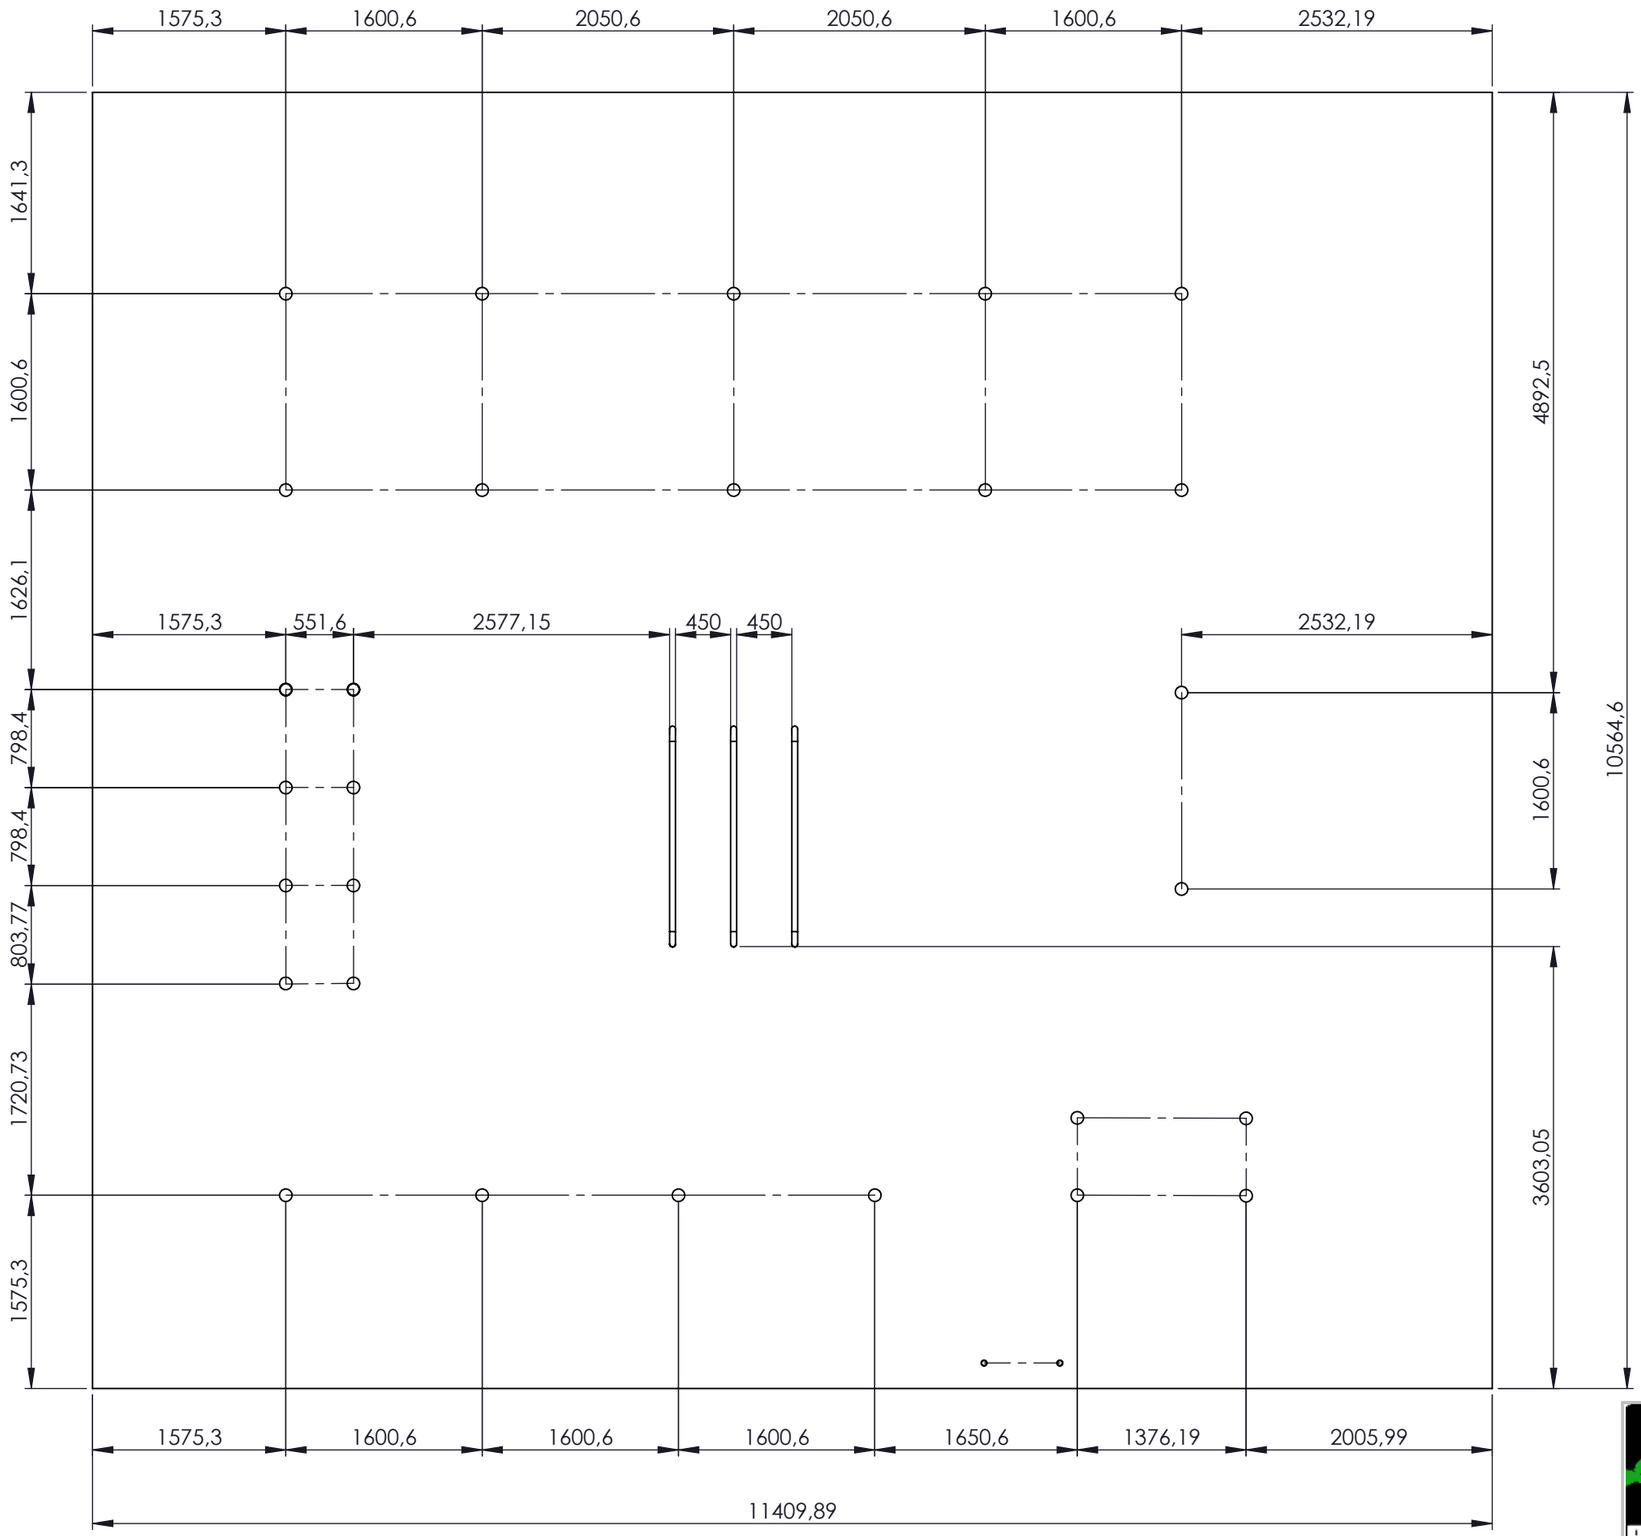

Date	12-12-2022	REVISION	1
TITLE:	Installation Sheet BMP-51044 Calisthenics park L Advanced	Sheet size	A3
		Units	MM
DRAWN	Jurre van Hees	SCALE:1:100	SHEET 1 OF 1