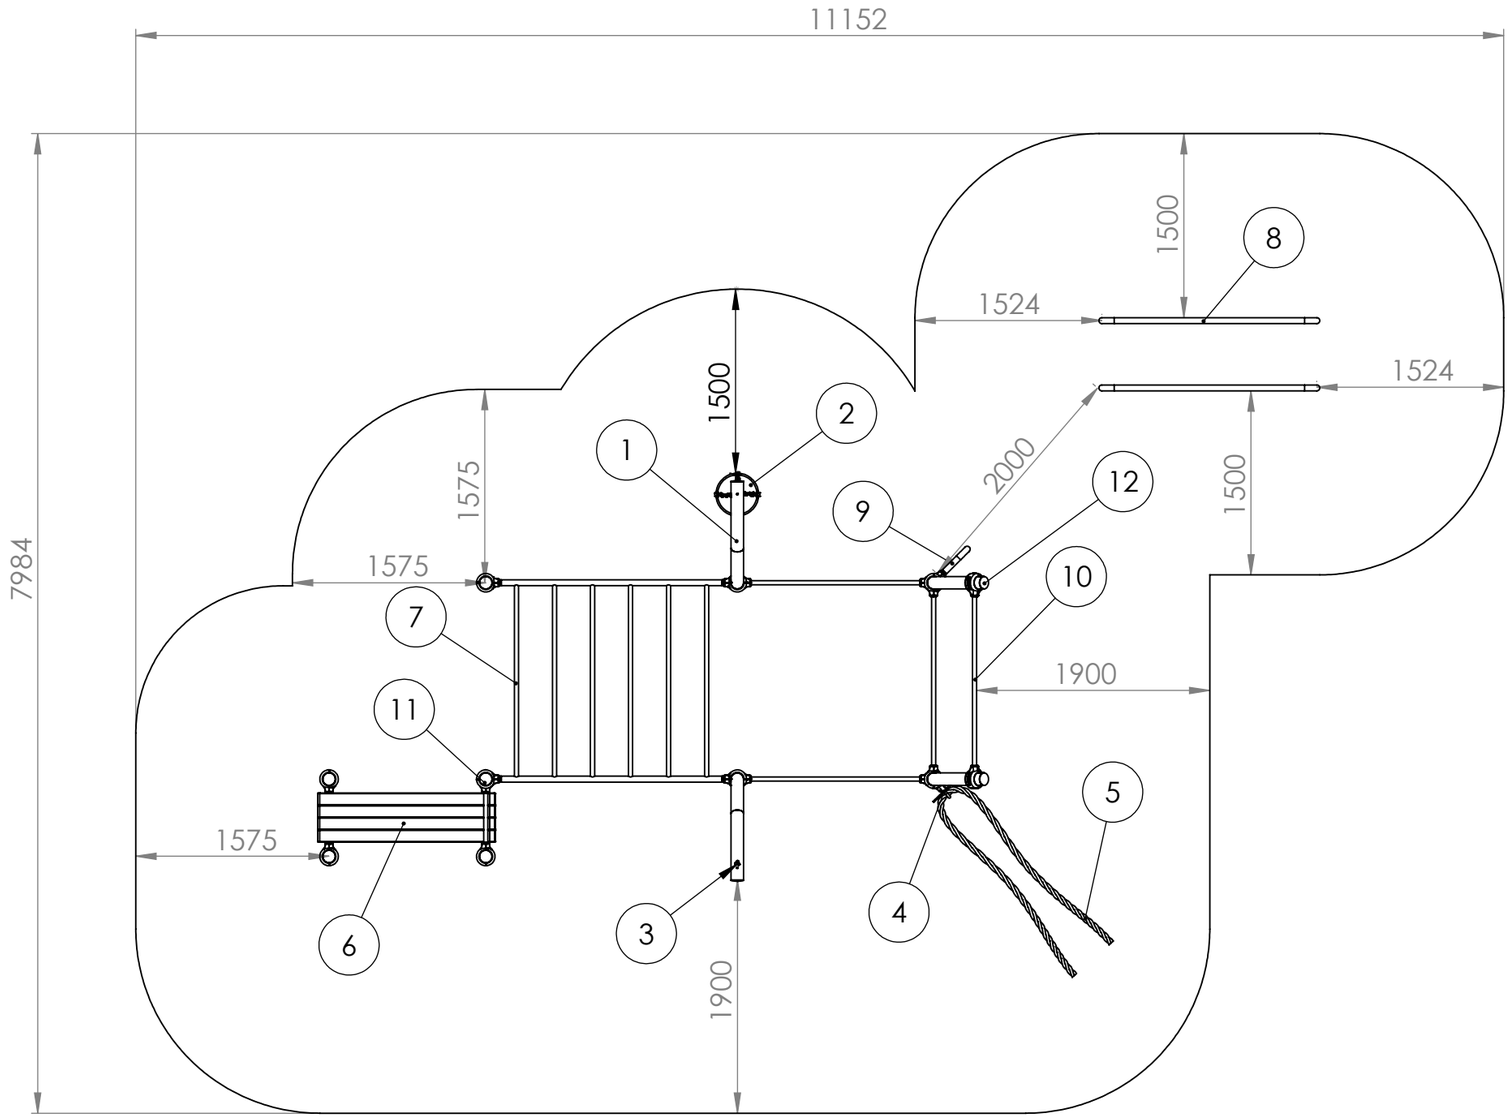

ITEM NO.	PART NUMBER	QTY.
1	Boxing column	2
2	Boxing bag	1
3	Climbing rope	1
4	Wall ball bracket	1
5	Battlerope	1
6	Inclined abs bench	1
7	Monkey 1900	1
8	Parallel bars	2
9	Human Flag	1
10	Crossbar 1450	4
11	Column 3400	2
12	Column 3400 + 600mm devilhoorn	2

Total area = 34,32 M²

These measurements are based on our basic NEN-EN standards

BARMANIAPRO STREET WORKOUT EQUIPMENT	Date 26-1-2023	REVISION	1
	TITLE: Safetyzone Productoverview BMP-53004	Sheet size	A3
		Units	MM
DRAWN Jurre van Hees	SCALE:1:50	SHEET 1 OF 1	