ITEM NO.	PART NUMBER	Default/ QTY.
1	Column 3400mm	3
2	Column 1100mm	4
3	Climbing wall frame	2
4	Climbing wall plate	2
5	Climbing wall rope	2
6	Clamp sets	8

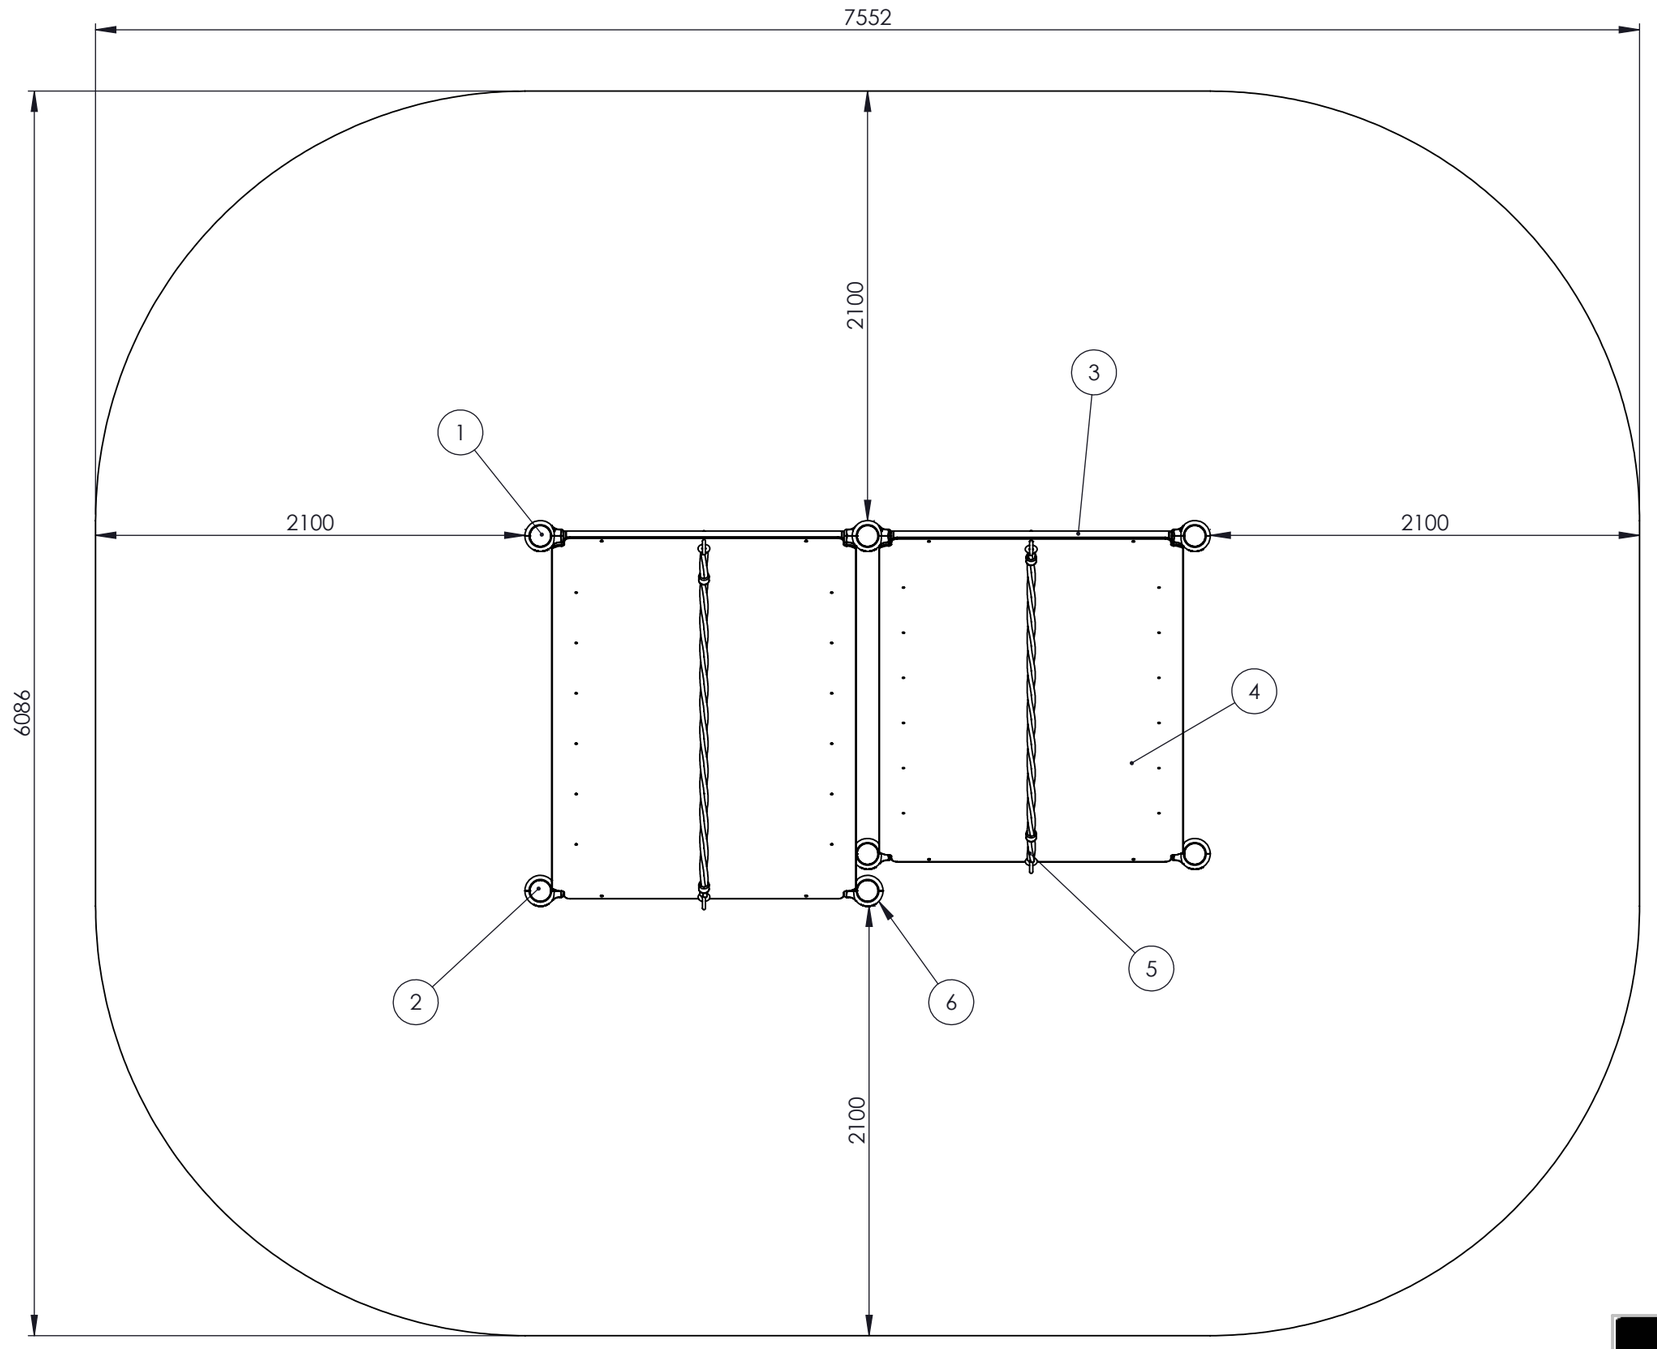

These measurements are based on our standard NEN-EN standards

Total area: 42,17M2

Date	25-8-2023	REVISION	1
TITLE: Safetyzone-Productoverview BMP-61010		Sheet size	A3
		Units	MM
DRAWN	Cas Everaers	SCALE:1:30	SHEET 1 OF 1